FilmL.A., Inc.
6255 W Sunset Blvd, 12th Floor
Hollywood, CA 90028
t: (213)977-8600 - f: (213)977-8601
www.filmla.com

Summary Information

Permit No: F00157950-A **Type of Permit:** FILMING **Release Date:** 10/28/2019

Production Company	ABC STUDIOS - HTGAWM
Insured Company Name	ABC STUDIOS - HTGAWM
Contact Phone No. 1	323-993-7020
Contact Phone No. 2	
Fax	323-993-7035
Address	1438 N. GOWER STREET, MAILBOX 12 LOS ANGELES, California 90028
Production Title	HOW TO GET AWAY WITH MURDER
Type of Production	TV Drama

Producer	Scott Printz
Director	Stephen Cragg
1st AD	Carol Vitkay
Production Manager	Brian Thomas
FilmL.A. Coordinator	Cody Penwell
Location Manager	TIMOTHY HILLMAN
Primary Phone	Mobile - 213-712-1637
Secondary Phone	Office - 323-993-7070
Location Assistant	Mona Nash
Primary Phone	Mobile - 818-415-8383
Secondary Phone	Office - 818-993-7070

Fees

Posting 900	$207.00
Posting Max	$621.00
Notification Charge	$173.00
LA CITY LANE AND STREET CLOSURE FEE	$312.00
FILMLA NON-REFUNDABLE FILM PERMIT RIDER FEE	$111.00

Total Permit Fee	$1,424.00
Number of Locations	1

NOT A PERMIT

FilmL.A., Inc.
6255 W Sunset Blvd, 12th Floor
Hollywood, CA 90028
t: (213)977-8600 - f: (213)977-8601
www.filmla.com

Summary Information — Location

Permit Number F00157950-A
Production Company ABC STUDIOS - HTGAWM
Insured Company ABC STUDIOS - HTGAWM
Production Title HOW TO GET AWAY WITH MURDER

Location Manager TIMOTHY HILLMAN
Primary Phone Mobile - 213-712-1637
Secondary Phone Office - 323-993-7070

Location Address 1130 W. 27th St., Los Angeles, CA, 90007
Location Type Private Residence
Prep Dates 10/30/2019 - 10/30/2019 07:00 - 17:00 1 day
Film Dates 10/30/2019 - 10/31/2019 17:00 - 03:00 1 day
Strike Dates 10/31/2019 - 10/31/2019 07:00 - 17:00
Open or Closed to the Public Open

Generic Conditions
THE CONSUMPTION OF ALCOHOLIC BEVERAGES AND THE USE OF DRUGS, INCLUDING MARIJUANA, ON LOCATION BY ANY CAST, CREW, OR INVITED GUESTS IS STRICTLY PROHIBITED.
*Certain service and personnel fees required by jurisdictional agencies are not collected by FilmL.A. Any such fees must be paid directly to the appropriate agency, and a separate invoice will be provided to the permittee.
*LA CITY AND/OR LA COUNTY FIRE CHECKLIST ATTACHED TO FINAL PERMIT. THE PERMITTEE IS RESPONSIBLE FOR COMPLETING CHECKLIST PRIOR TO FILMING ACTIVITY AT THIS LOCATION. NON COMPLIANCE MAY RESULT IN ASSIGNMENT OF A FIRE OFFICER.
All closures impacting sidewalks must be implemented per WATCH manual, CA MUTCD TA-28 & TA-29
Community Survey Obtained
Equipment staging and vehicles may park on one side of the street only.
Must Maintain 5' Clearance on Sidewalks/Walkways
Must maintain local/emergency access
No cast or crew parking on area streets
No interference with merchant activity.
Number of uniformed officers listed on the permit is a minimum requirement. Permittee remains responsible for deploying a sufficient number of uniformed officers to provide traffic and crowd control to ensure the safety of the film crew and the public.
Traffic control must be done in accordance w/MUTCD
Traffic Officers Required

Please see attached document 27th St & Monmouth Ave (closure) - How to Get Away With Murder.pdf

Equipment on Location

Type	Quantity
4000 gal water truck	1
5 or 10 ton trucks	3
Bebee Light	1
Condors	1
Cube Trucks	2
Generator	3
Picture vehicles	30
Portable restrooms	2
Scissor Lifts	1

Personnel on Location

Type	Quantity
Cast	4
Crew	75
Extras	70
Off-Duty/Retired LAPD Officer(s)	3
Spot Check	1

NOT A PERMIT

FilmL.A., Inc.
6255 W Sunset Blvd, 12th Floor
Hollywood, CA 90028
t: (213)977-8600 - f: (213)977-8601
www.filmla.com

Summary Information — Location

Permit Number F00157950-A
Production Company ABC STUDIOS - HTGAWM
Insured Company ABC STUDIOS - HTGAWM
Production Title HOW TO GET AWAY WITH MURDER

Location Manager TIMOTHY HILLMAN
Primary Phone Mobile - 213-712-1637
Secondary Phone Office - 323-993-7070

Semi Trucks	3
Stakebed Trucks	4
Trailers	2
Vans	5

Filming Activities Camera on sticks; Crossovers in street; Drive by; Drive ups & away; Equipment on property; Equipment on sidewalk & street; Equipment on sidewalk, in curb lane & across street; Exterior Dialogue; Handheld equipment; Intermittent pedestrian control; Intermittent traffic control - 2 minutes standard; Wetdown; Wind effects; Walk & talk; simulated campus graduation scene with revelers up and down the street.;

Jurisdiction **Political:** Los Angeles City - Council District 09 **Police:** Los Angeles Police **Fire:** Los Angeles City Department

Thomas Guide **Page:** 634 **Grid:** B7

Approvals

FILML.A. CLOSURES	Joshua Mingo
LOS ANGELES CITY DEPARTMENT OF PUBLIC WORKS	Ana Lima
LOS ANGELES CITY POLICE DEPARTMENT	Richard Priest

Coordinator Note RIDER A RELEASES THE REMAINING LOCATION

Parking

Base Camp Location Type : Filming Location	**Crew Parking** Location Type : Other Location	SUNSET GOWER STUDIOS 1438 N Gower St, Los Angeles, CA, 90028

Posting "No Parking" signs S/S W. 27TH ST., HOOVER TO MAGNOLIA AV.

Approximate Footage 601 - 900 **Log Number** 259891

Date(s) 10/30/2019 to 10/30/2019 **Time(s)** 00:00 to 00:00

Posting "No Parking" signs N/S W. 27TH ST., HOOVER TO ORCHARD
B/S MONMOUTH, W. 27TH NORTH TO SCHOOL
W/S HOOVER, W. ADAMS TO W. 28TH ST.

Approximate Footage more than 1800 **Log Number** 259893

Date(s) 10/30/2019 to 10/30/2019 **Time(s)** 16:00 to 22:00

Lane / Full Closure FULL CLOSURE W. 27TH ST.; HOOVER TO ORCHARD
FULL CLOSURE MONMOUTH, W. 27TH NORTH TO SCHOOL

Approximate Footage 0 - 300

Date(s) 10/30/2019 to 10/30/2019 **Time(s)** 16:00 to 03:00

NOT A PERMIT

Permit #F00157950-A

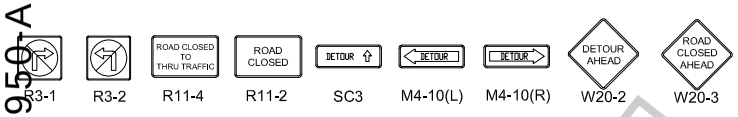

ALL TRAFFIC CONTROL WILL BE INSTALLED TO MEET OR EXCEED THE LATEST CA-MUTCD MINIMUM REQUIREMENTS

Ⓢ TRAFFIC SIGNAL

● TRAFFIC CONE

TYPE I W/ SIGN

HIGH LEVEL WARNING DEVICE

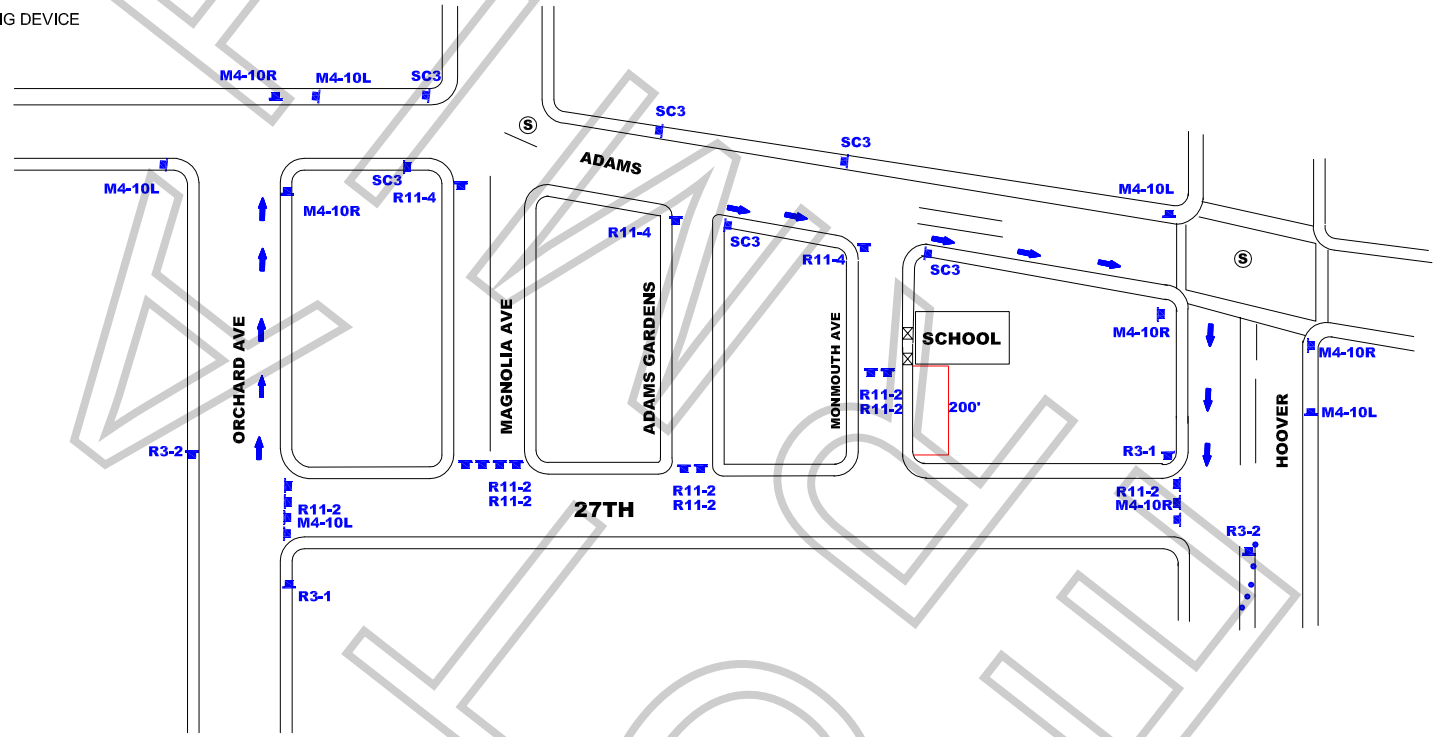

WORK ZONE TRAFFIC CONTROL PLAN
GENERAL NOTES

1. DATE/TIME: 10-30-19 FROM 16:00 HOURS TO 03:00 HOURS.

2. ALL SIGNING, STRIPING, AND TRAFFIC CONTROL DEVICES SHALL CONFORM TO THE (CURRENT) STATE OF CALIFORNIA DEPARTMENT OF TRANSPORTATION (CALTRANS) STANDARD PLANS AND STANDARD SPECIFICATIONS, CALIFORNIA MUTCD, AND ANY ADDENDUMS THERETO, AND AS SHOWN ON THESE PLANS, SYMBOLS AND ABBREVIATIONS USED ARE SHOWN ON CALTRANS STANDARD PLANS.
3. THERE WILL BE NO INTERFERENCE WITH TRAFFIC SIGNALS OR CROSSWALKS.
4. CONES WILL BE 28" MINIMUM HEIGHT AND HAVE REFLECTORIZED SLEEVES FOR NIGHT WORK.
5. POLICE WILL DIRECT TRAFFIC IF NECESSARY.

TCP FOR: HOW TO GET AWAY WITH MURDER

LOCATION:
FULL CLOSURE - 27TH ST FROM HOOVER TO ORCHARD
FULL CLOSURE - MONMOUTH AVE FROM 27TH ST NORTH TO SCHOOL
LOS ANGELES, CALIFORNIA

CONTACT: TIM HILLMAN
PH# 213-712-1637

JCL TRAFFIC SERVICES
(213) 622-9775
C31-CA Lic # 805357

DATE	REVISIONS	DRAFTER: MARIO MENJIVAR
		SCALE: N.T.S.
		FILM LA: CODY PENWELL

KEMONO